Do not scale this drawing. For discrepancies + omissions contact the architect prior to work commencing.

The contractor is to check and verify all building and site dimensions, levels and sewer invert levels at connection points before work commences.

The copyright of this drawing is vested in the architect & must not be copied or reproduced without prior written consent.

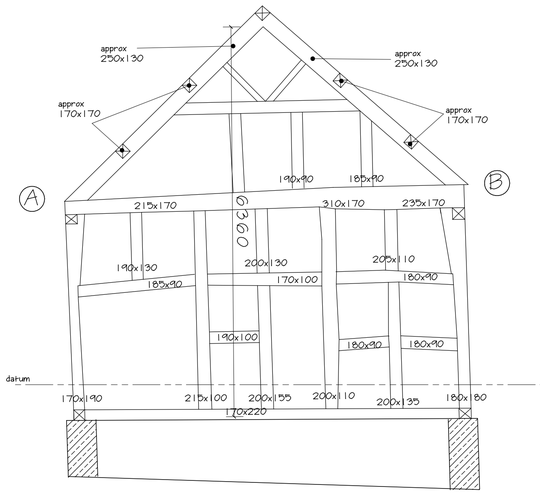

north frame bay 1

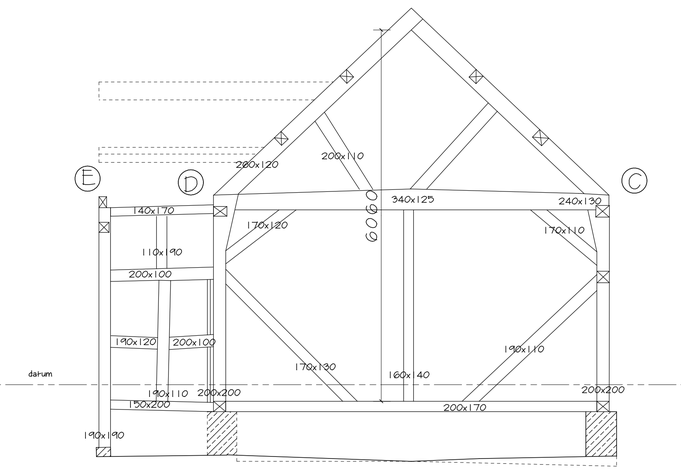

north frame bay 2

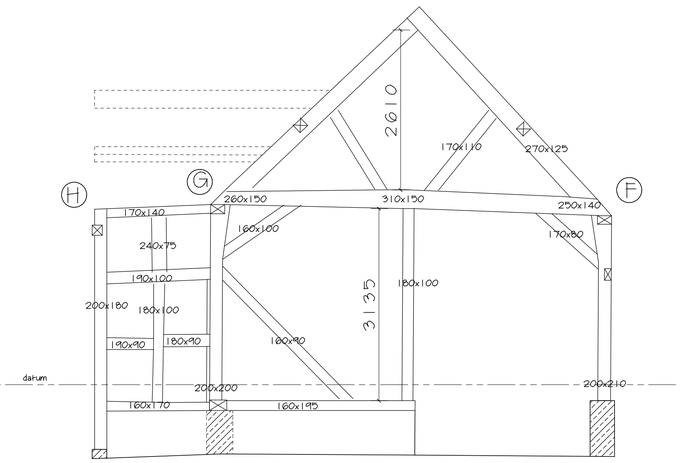

north frame bay 3

NB - all views from inside of building

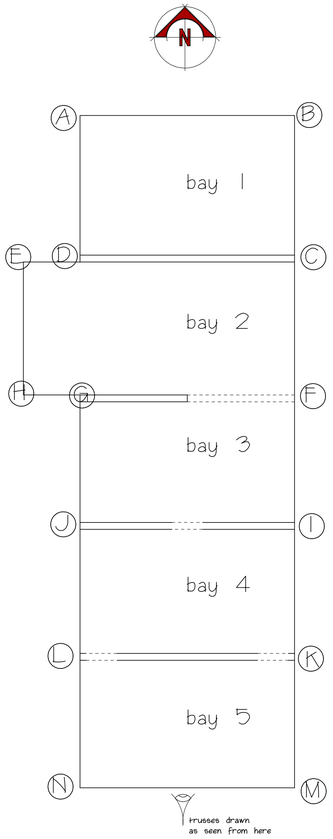

frame location plan
- not to scale -

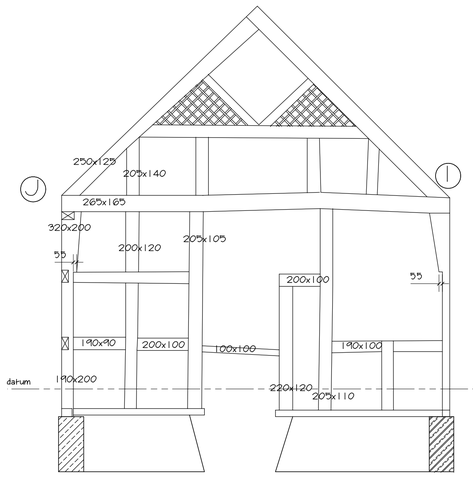

north frame bay 4

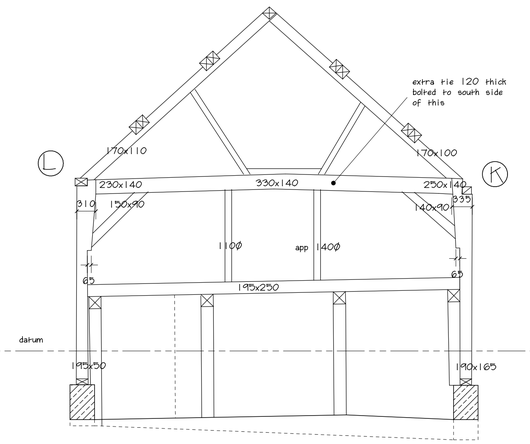

north frame bay 5

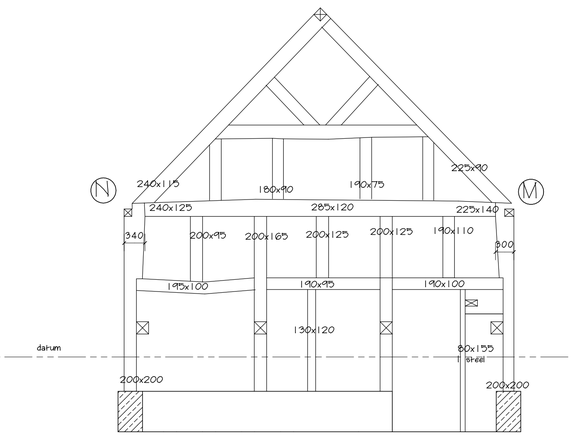

south frame bay 5

Drawing Title:
Truss details, 5 bay barn

Harcourt Design Associates Ltd
The Old Bell, Harcourt Road
Mathon, Malvern
Worcestershire, WR13 5PG
Tel/Fax - 01684 568929
e-mail - harcourtdesign@tiscali.co.uk

Job:

Client:

Date: November 2009

Ref: HD452/10/sr/truss

Scale: 1:50 @ A1

Revision: